
© Vierbicher Associates, Inc.

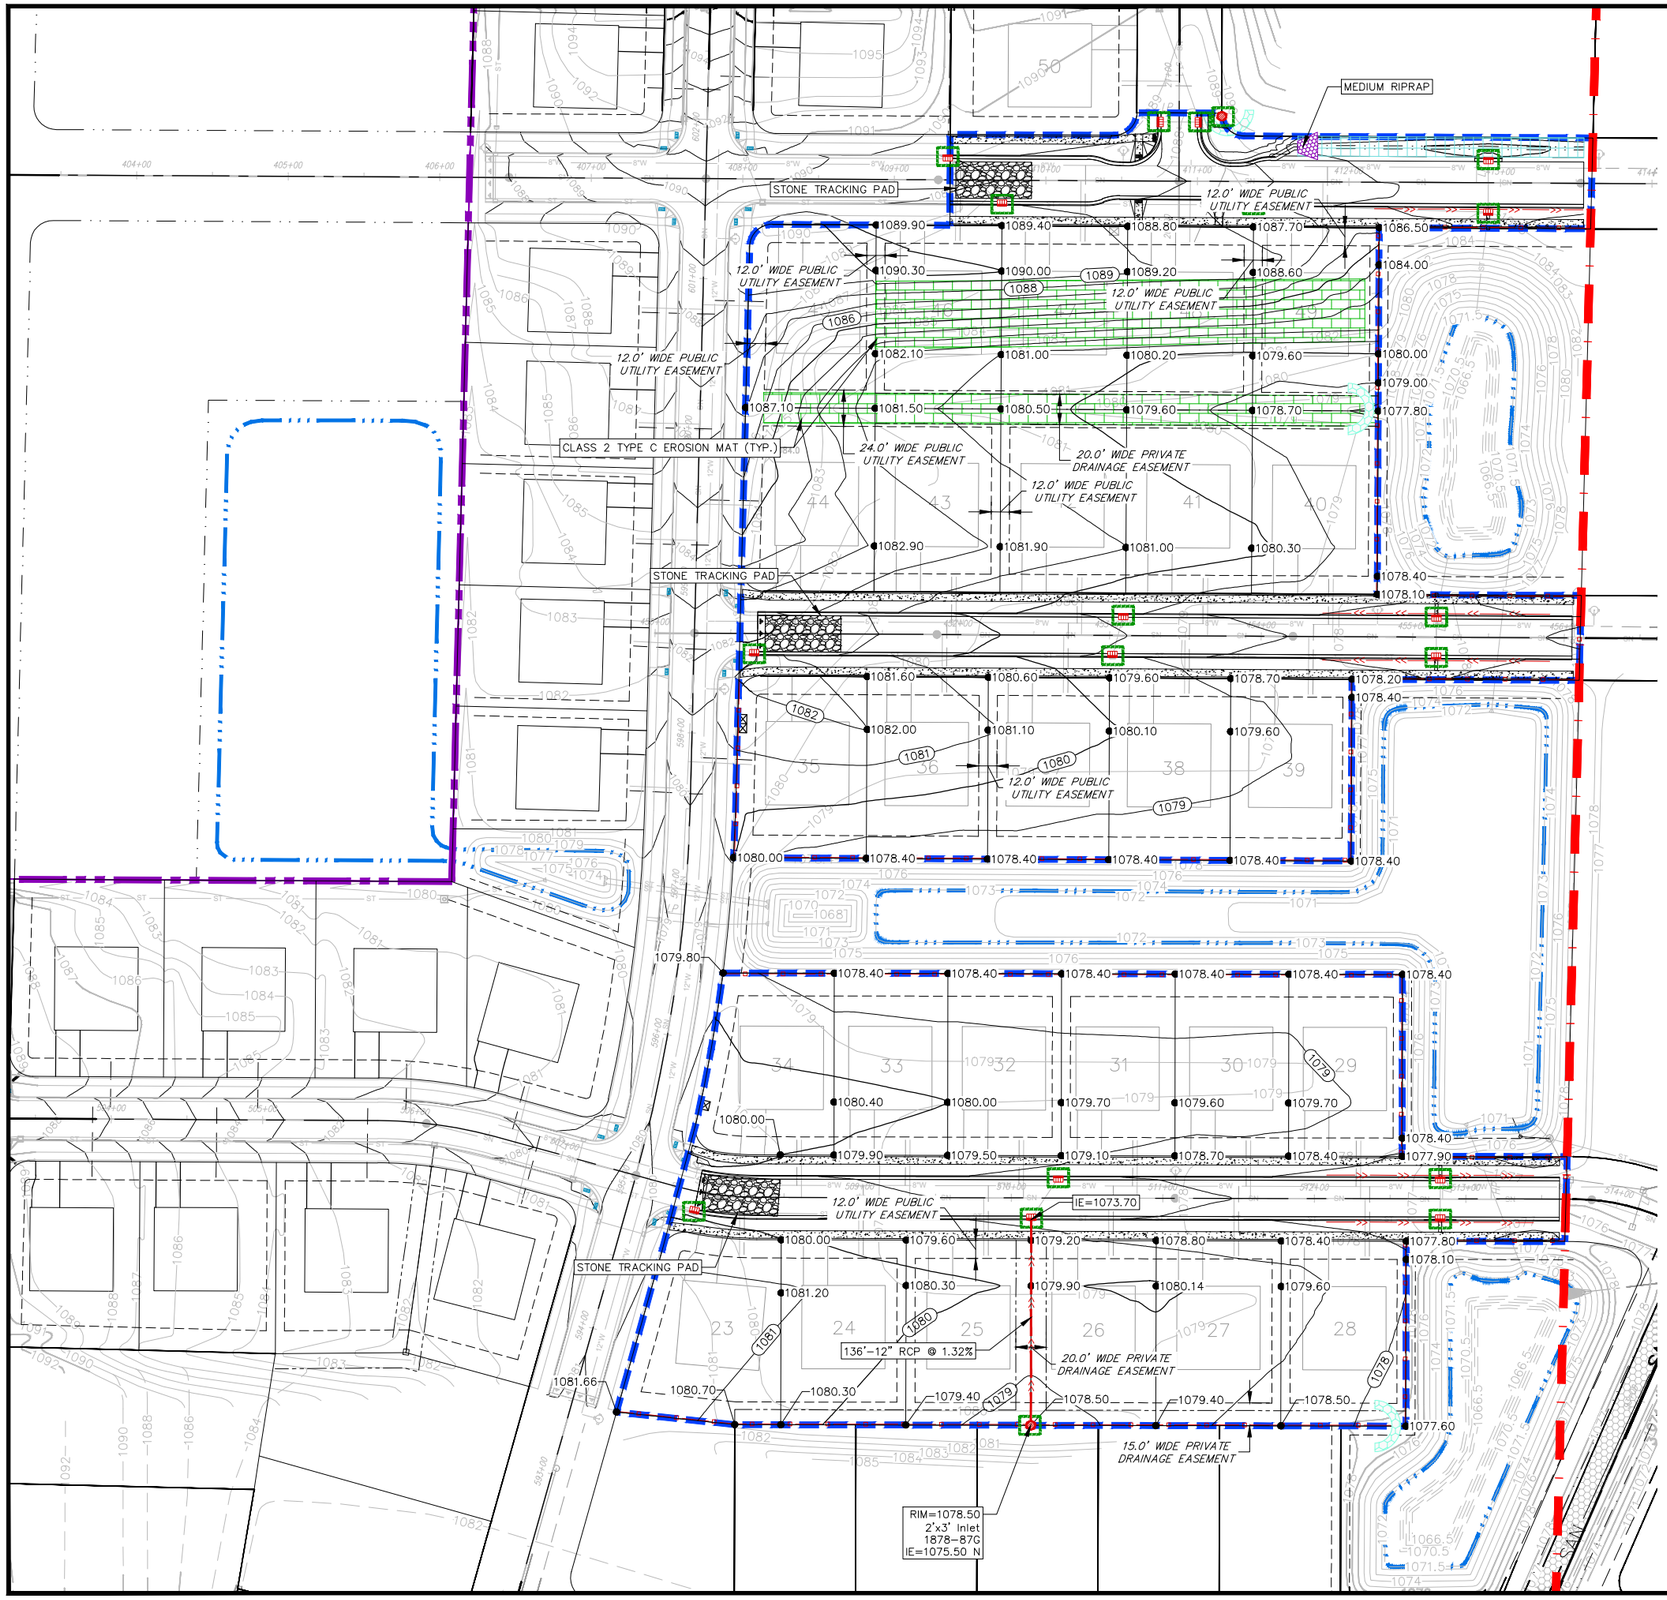

N

W E

S

GRAPHIC SCALE, FEET

0 50 100

GRADING LEGEND

- EXISTING MAJOR CONTOURS
- EXISTING MINOR CONTOURS
- PROPOSED MAJOR CONTOURS
- PROPOSED MINOR CONTOURS
- DITCH CENTERLINE
- SILT FENCE
- DISTURBED LIMITS
- PROPOSED SPOT ELEVATIONS
- STONE WEEPER
- INLET PROTECTION
- EROSION MAT CLASS I, TYPE A
- EROSION MAT CLASS II, TYPE B
- TRACKING PAD
- RIP RAP

GENERAL NOTES:

1. THE CONTRACTOR IS RESPONSIBLE FOR ANY DAMAGE CAUSED DURING CONSTRUCTION TO PUBLIC PROPERTY, PRIVATE PROPERTY OR UTILITIES.
2. THE CONTRACTOR SHALL SUBMIT SHOP DRAWINGS FOR REVIEW BY THE ENGINEER, PRIOR TO PLACING AN ORDER OF ANY SUCH ITEM.
3. EXISTING TOPOGRAPHIC INFORMATION IS BASED ON FIELD OBSERVATIONS AND/OR PLAN OF RECORD DRAWINGS. CONTRACTOR SHALL VERIFY TOPOGRAPHIC INFORMATION PRIOR TO STARTING CONSTRUCTION.
4. CONTRACTOR SHALL COORDINATE WITH DRY UTILITY COMPANY'S REGARDING ANY POTENTIAL CONFLICTS AND COORDINATE RELOCATIONS AS MAY BE REQUIRED. CONTRACTOR SHALL ALSO COORDINATE THE PROPOSED INSTALLATION OF NEW FACILITIES AS REQUIRED.

NOT FOR CONSTRUCTION

vierbicher
advisors / engineers / surveyors

Grading and Erosion Control Plan

Westwind Phase 2
Madison
Dane County, Wisconsin

REVISIONS NO.	DATE	REMARKS

REVISIONS NO.	DATE	REMARKS

DATE 08/10/2026
DRAFTER CROI
CHECKED RKOL
PROJECT NO. 220190

C3.0

11 Aug 2026 - 10:28a M:\McKenzie Apt Co\220190_Westwind, Madison\CADD\220190_Grading and EC-Ph2.dwg by: croi